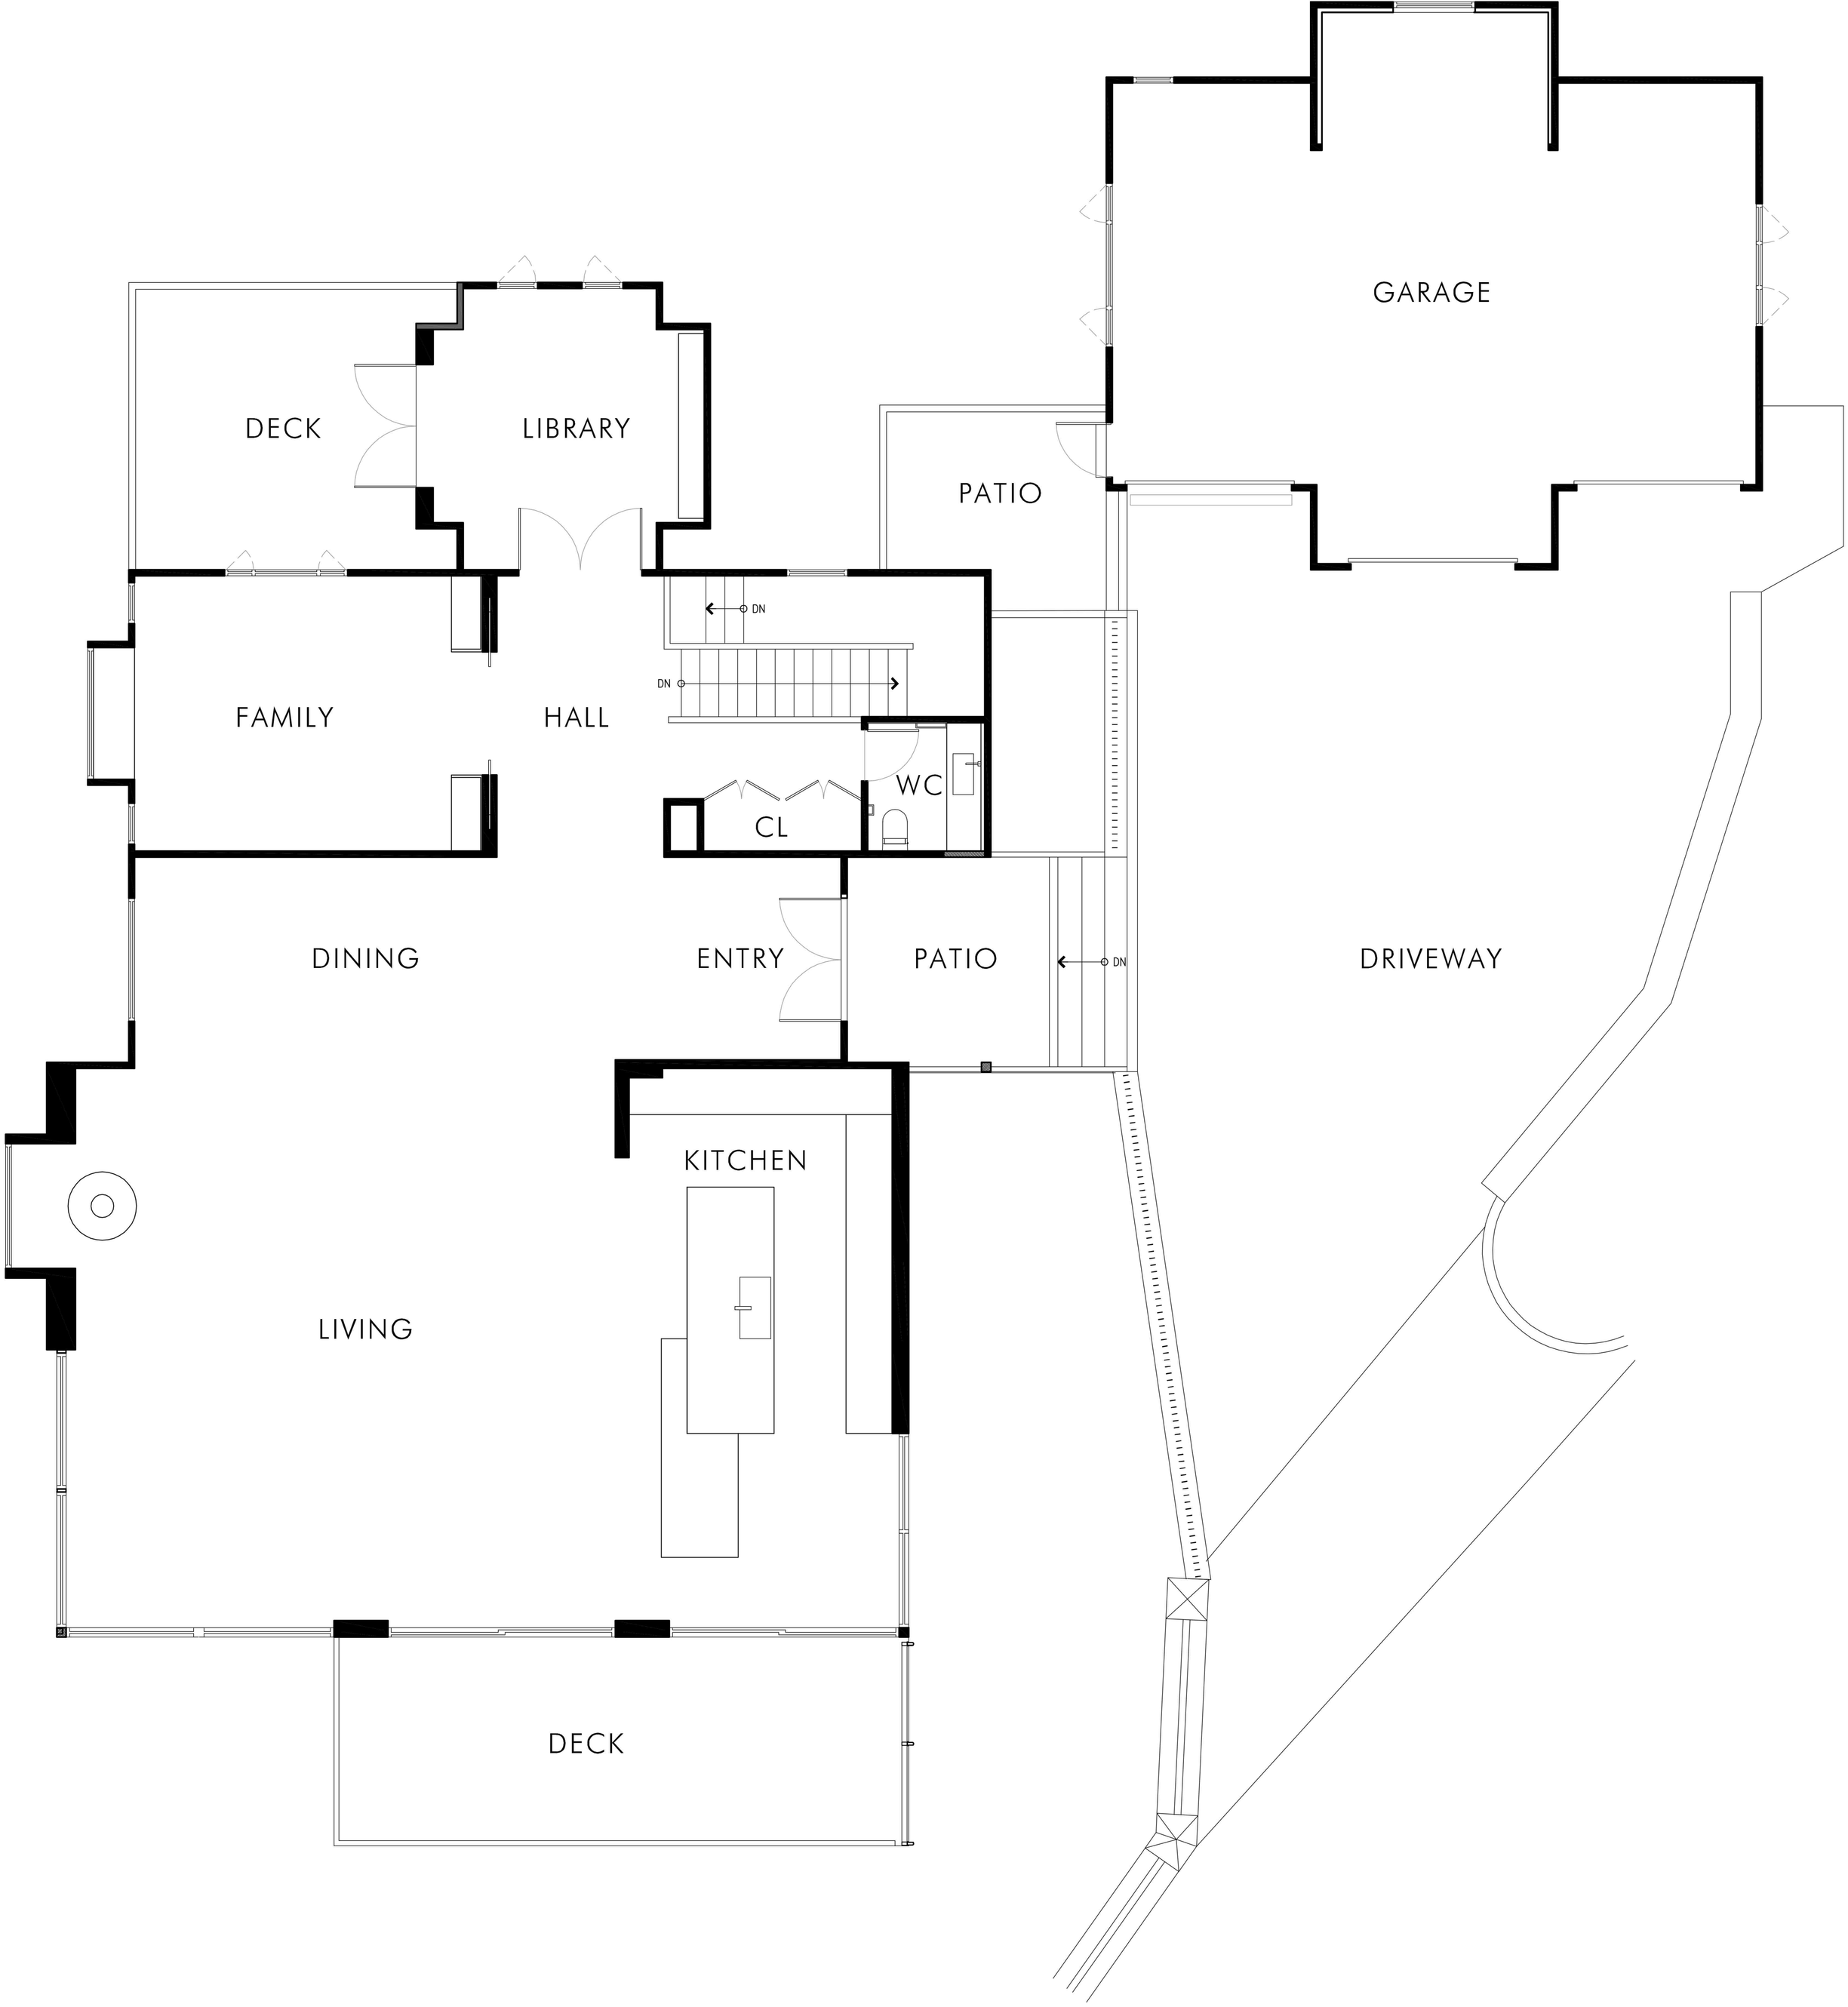

0 5 10 20 40

MAIN LEVEL PLAN

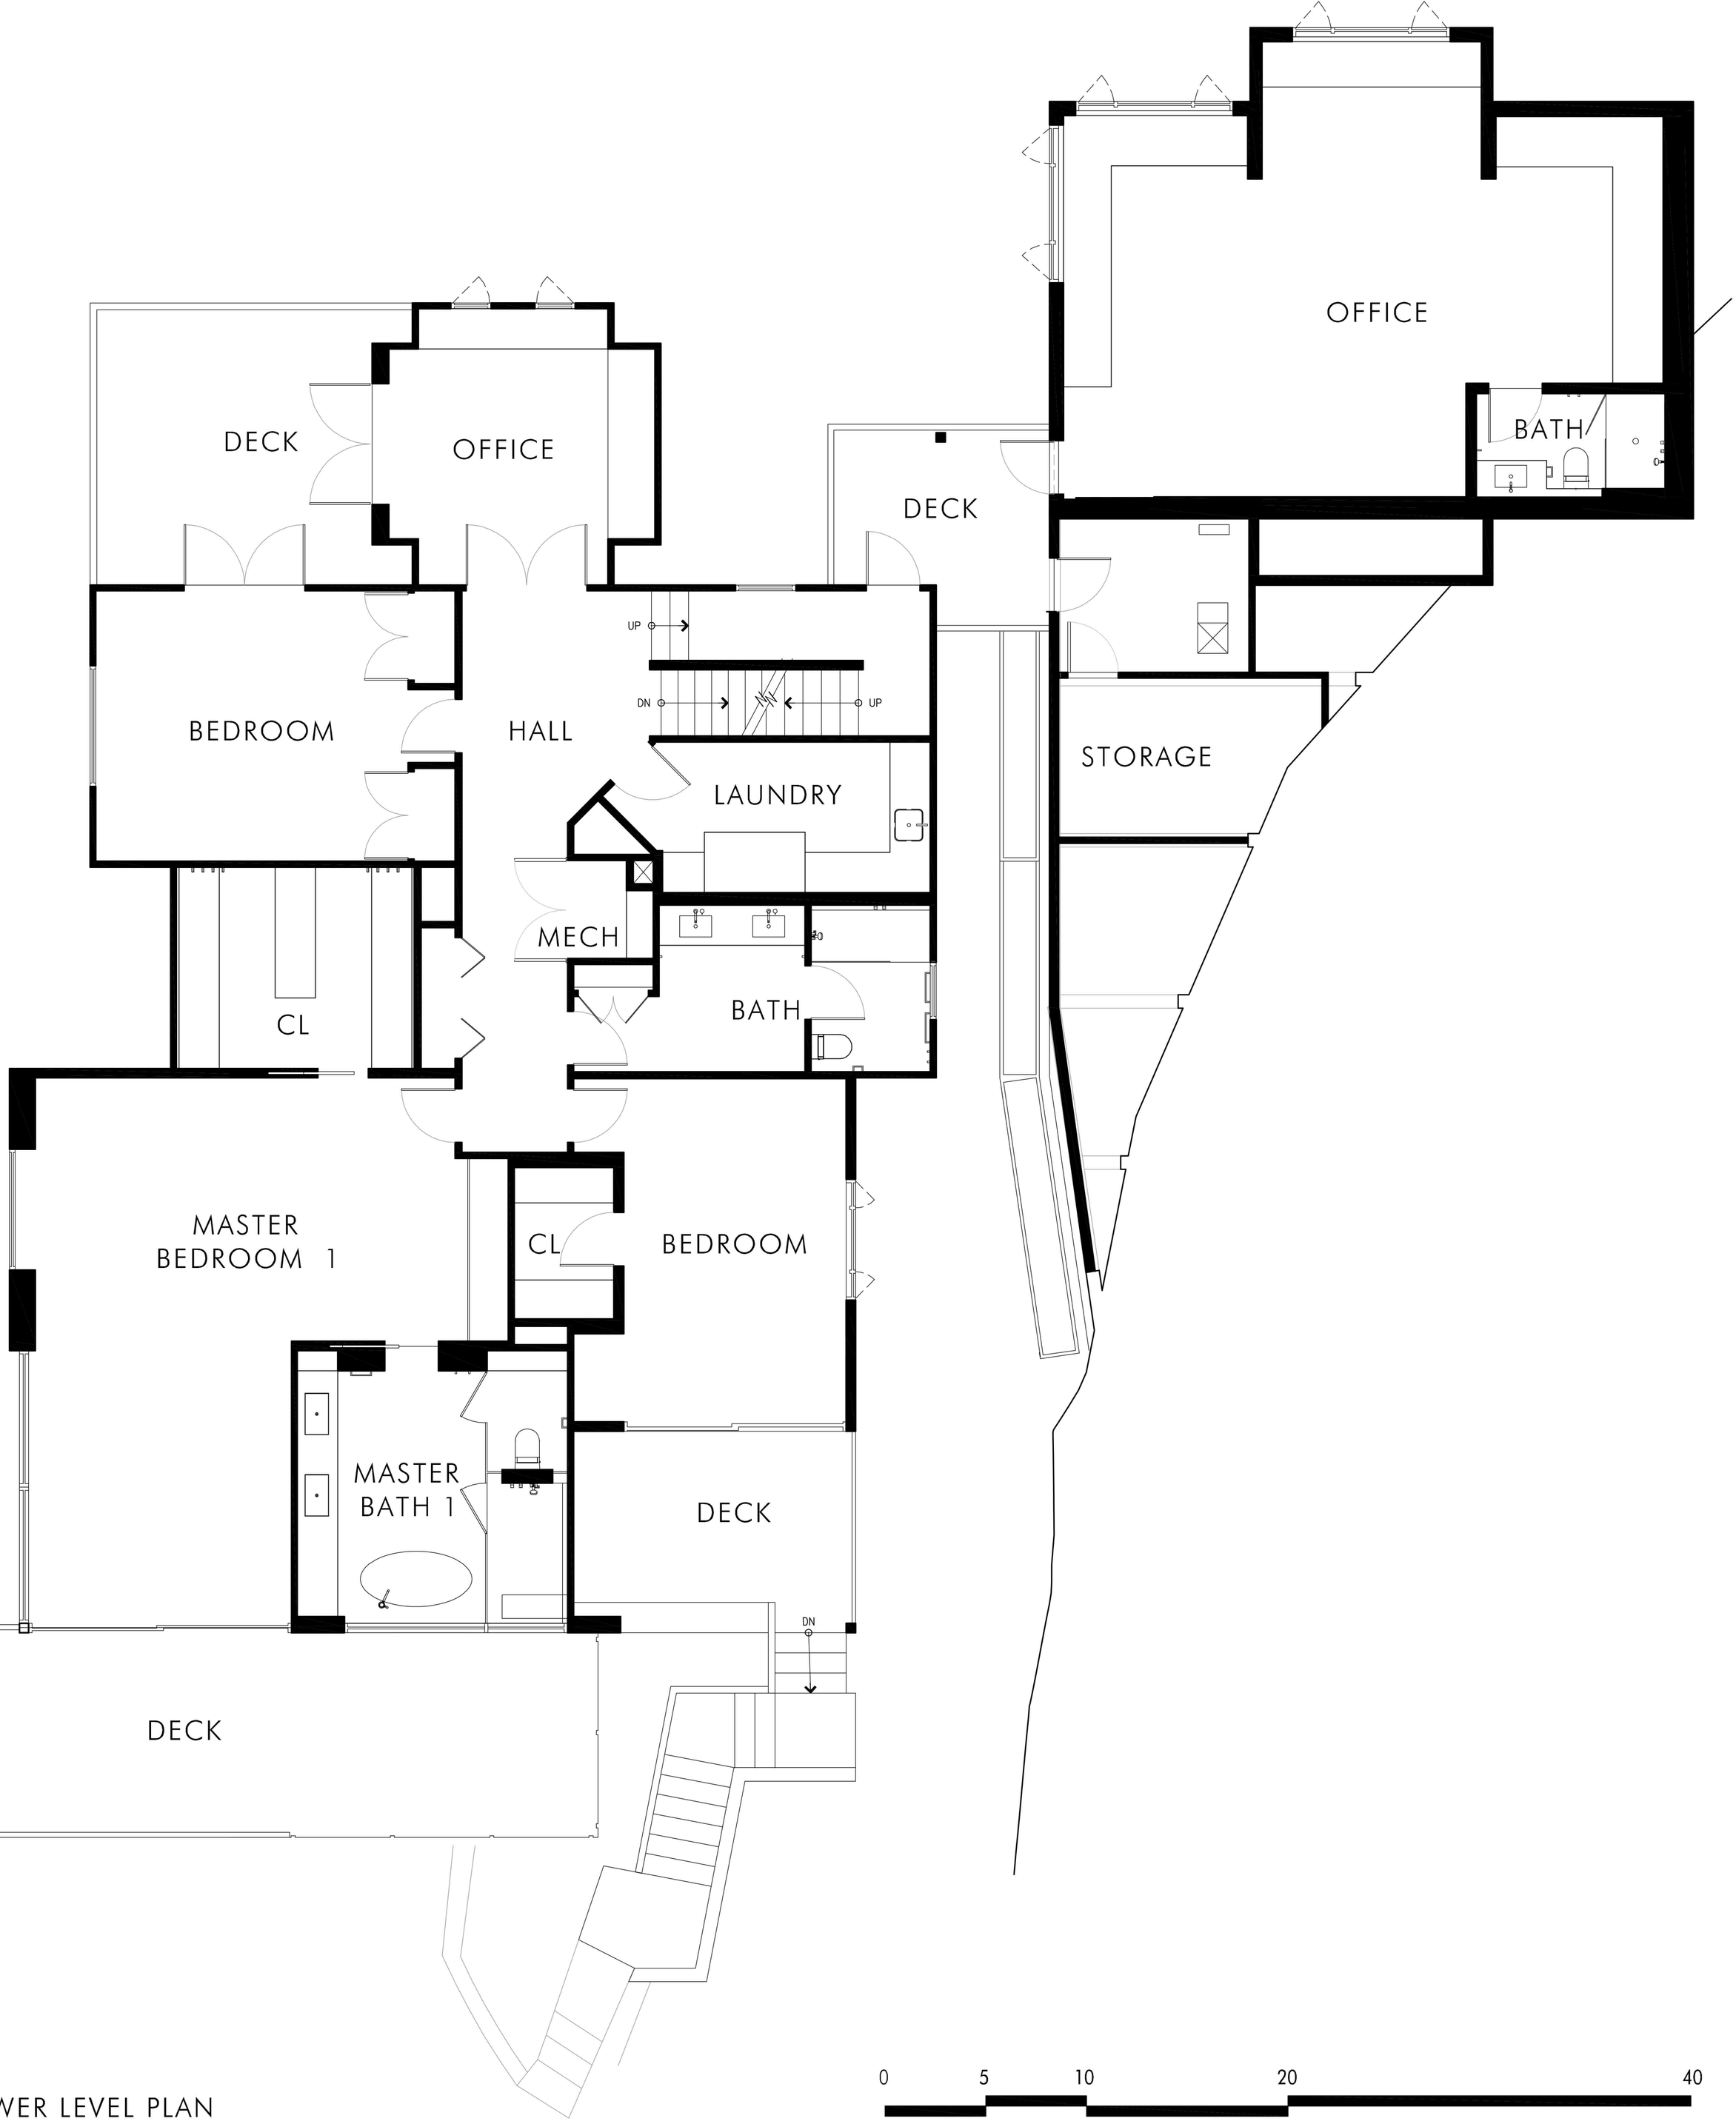

LOWER LEVEL PLAN

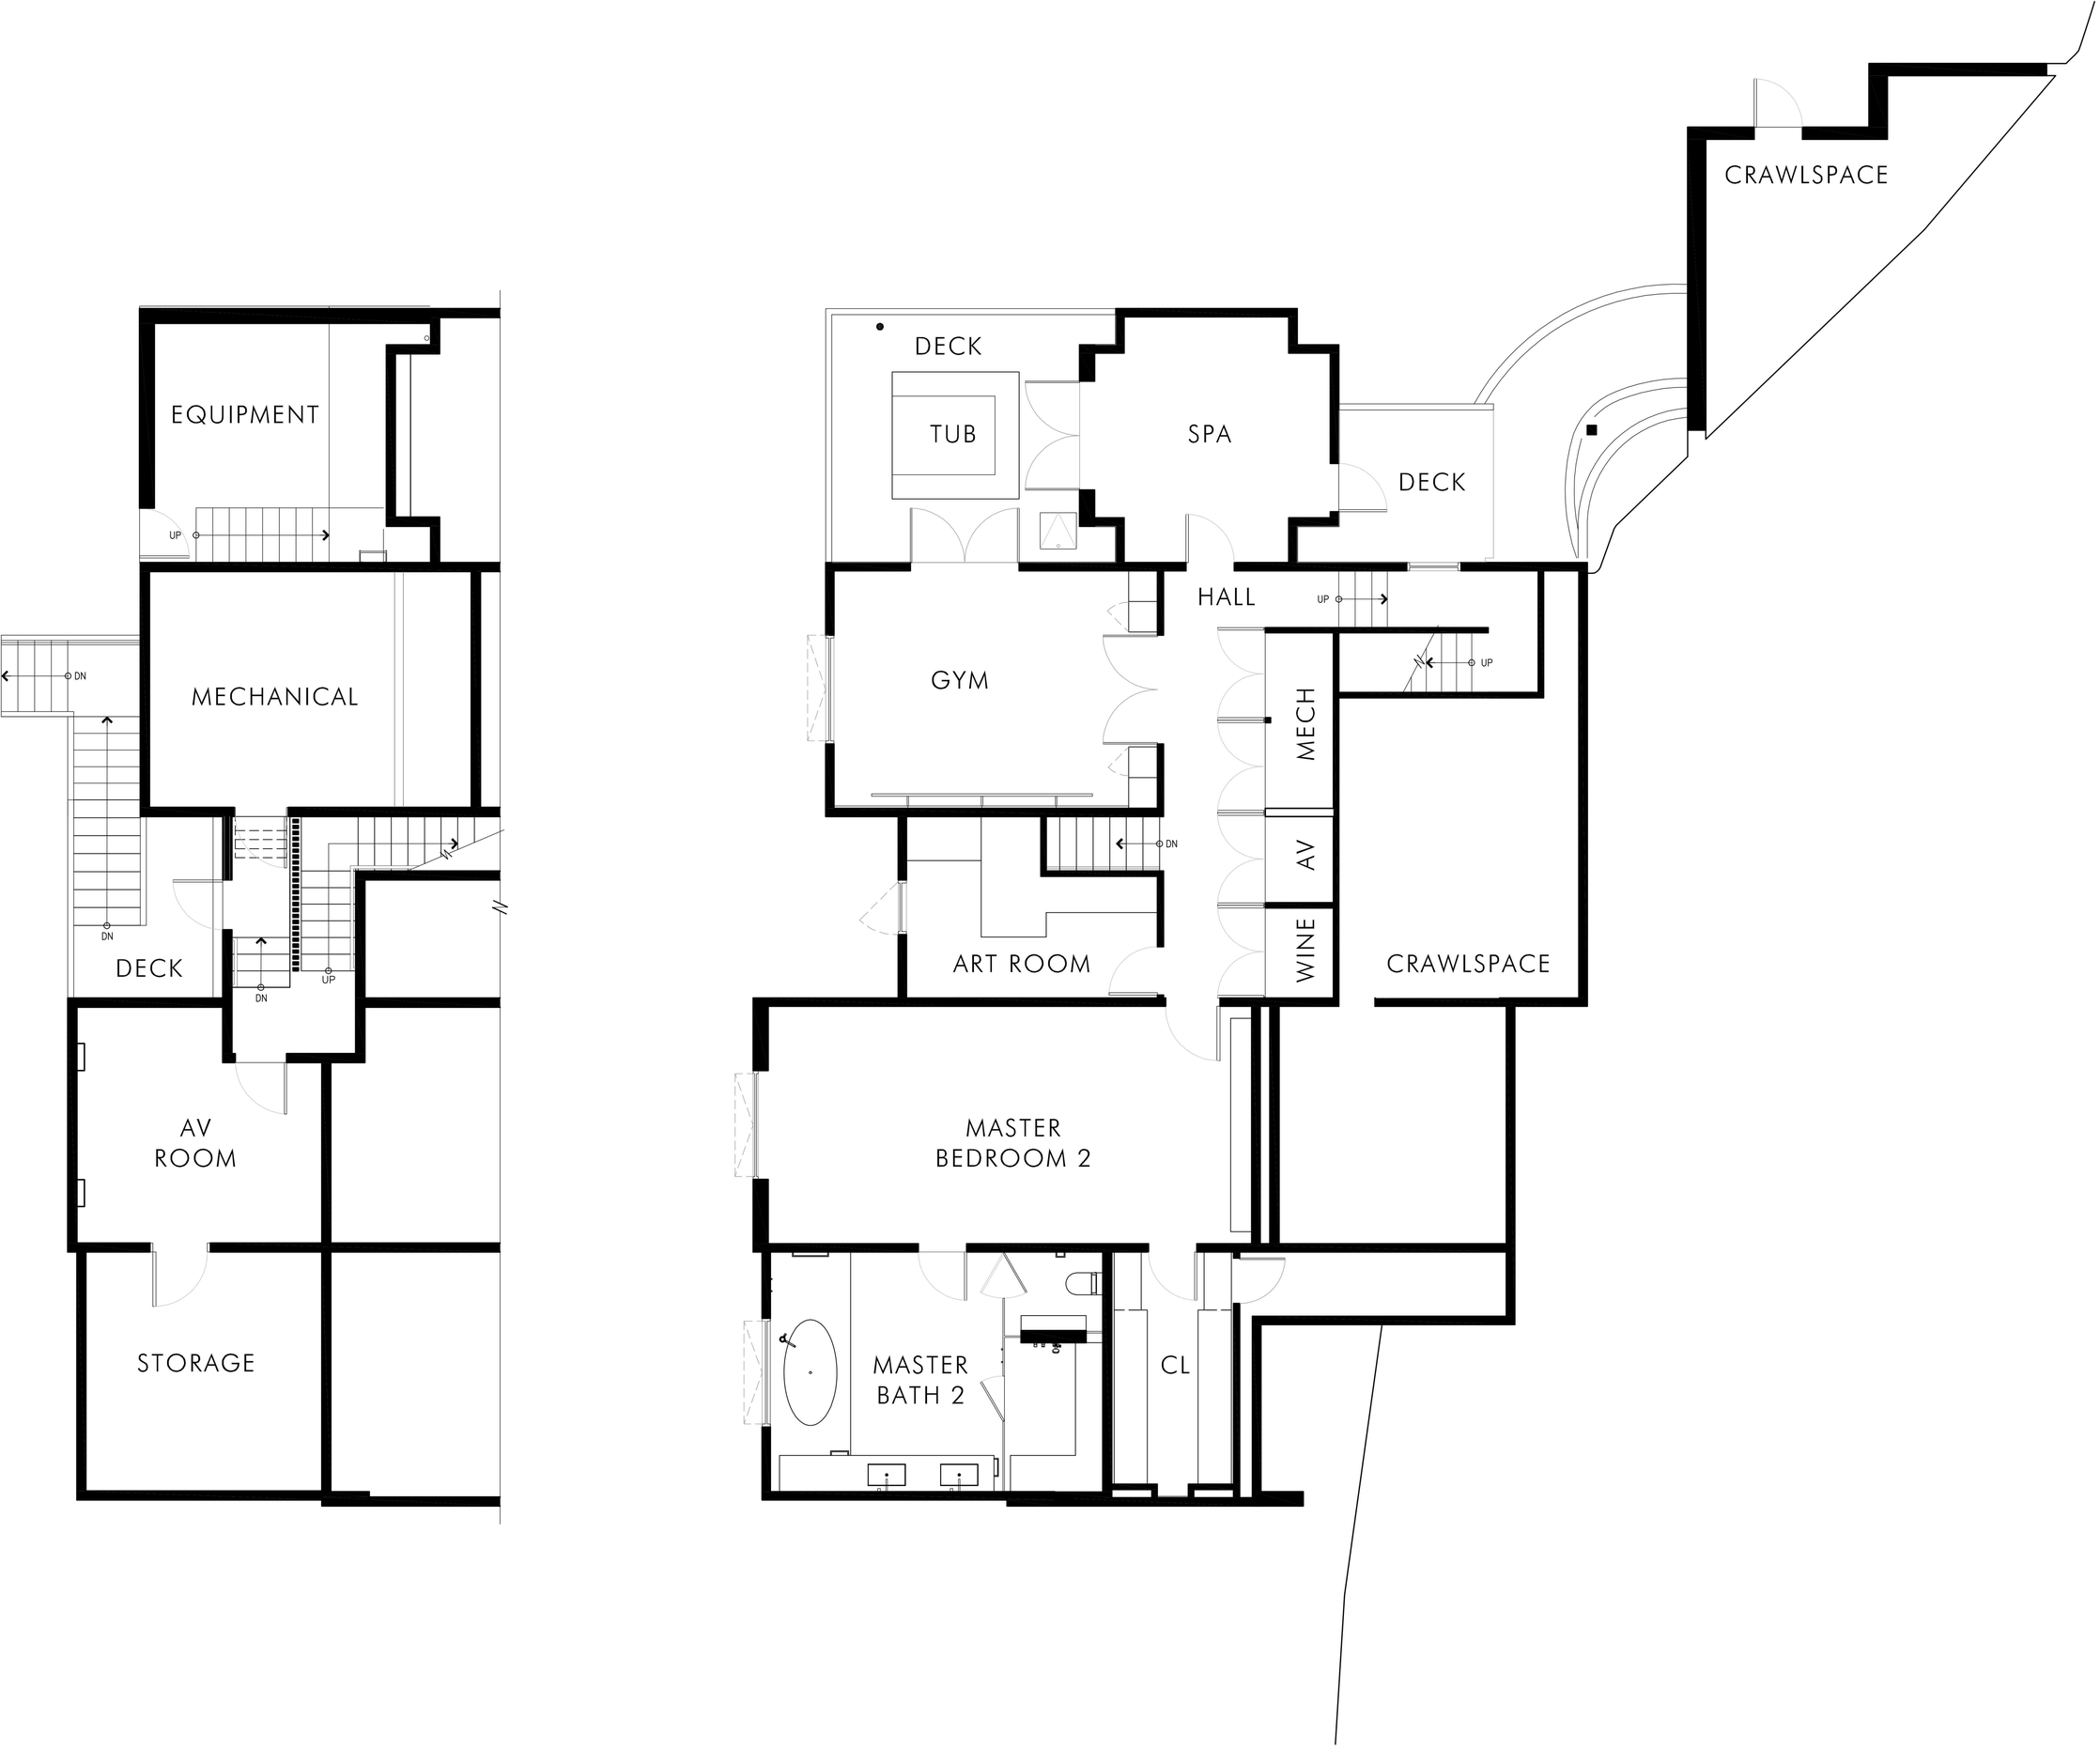

BASEMENT PLAN

0 5 10 20 40